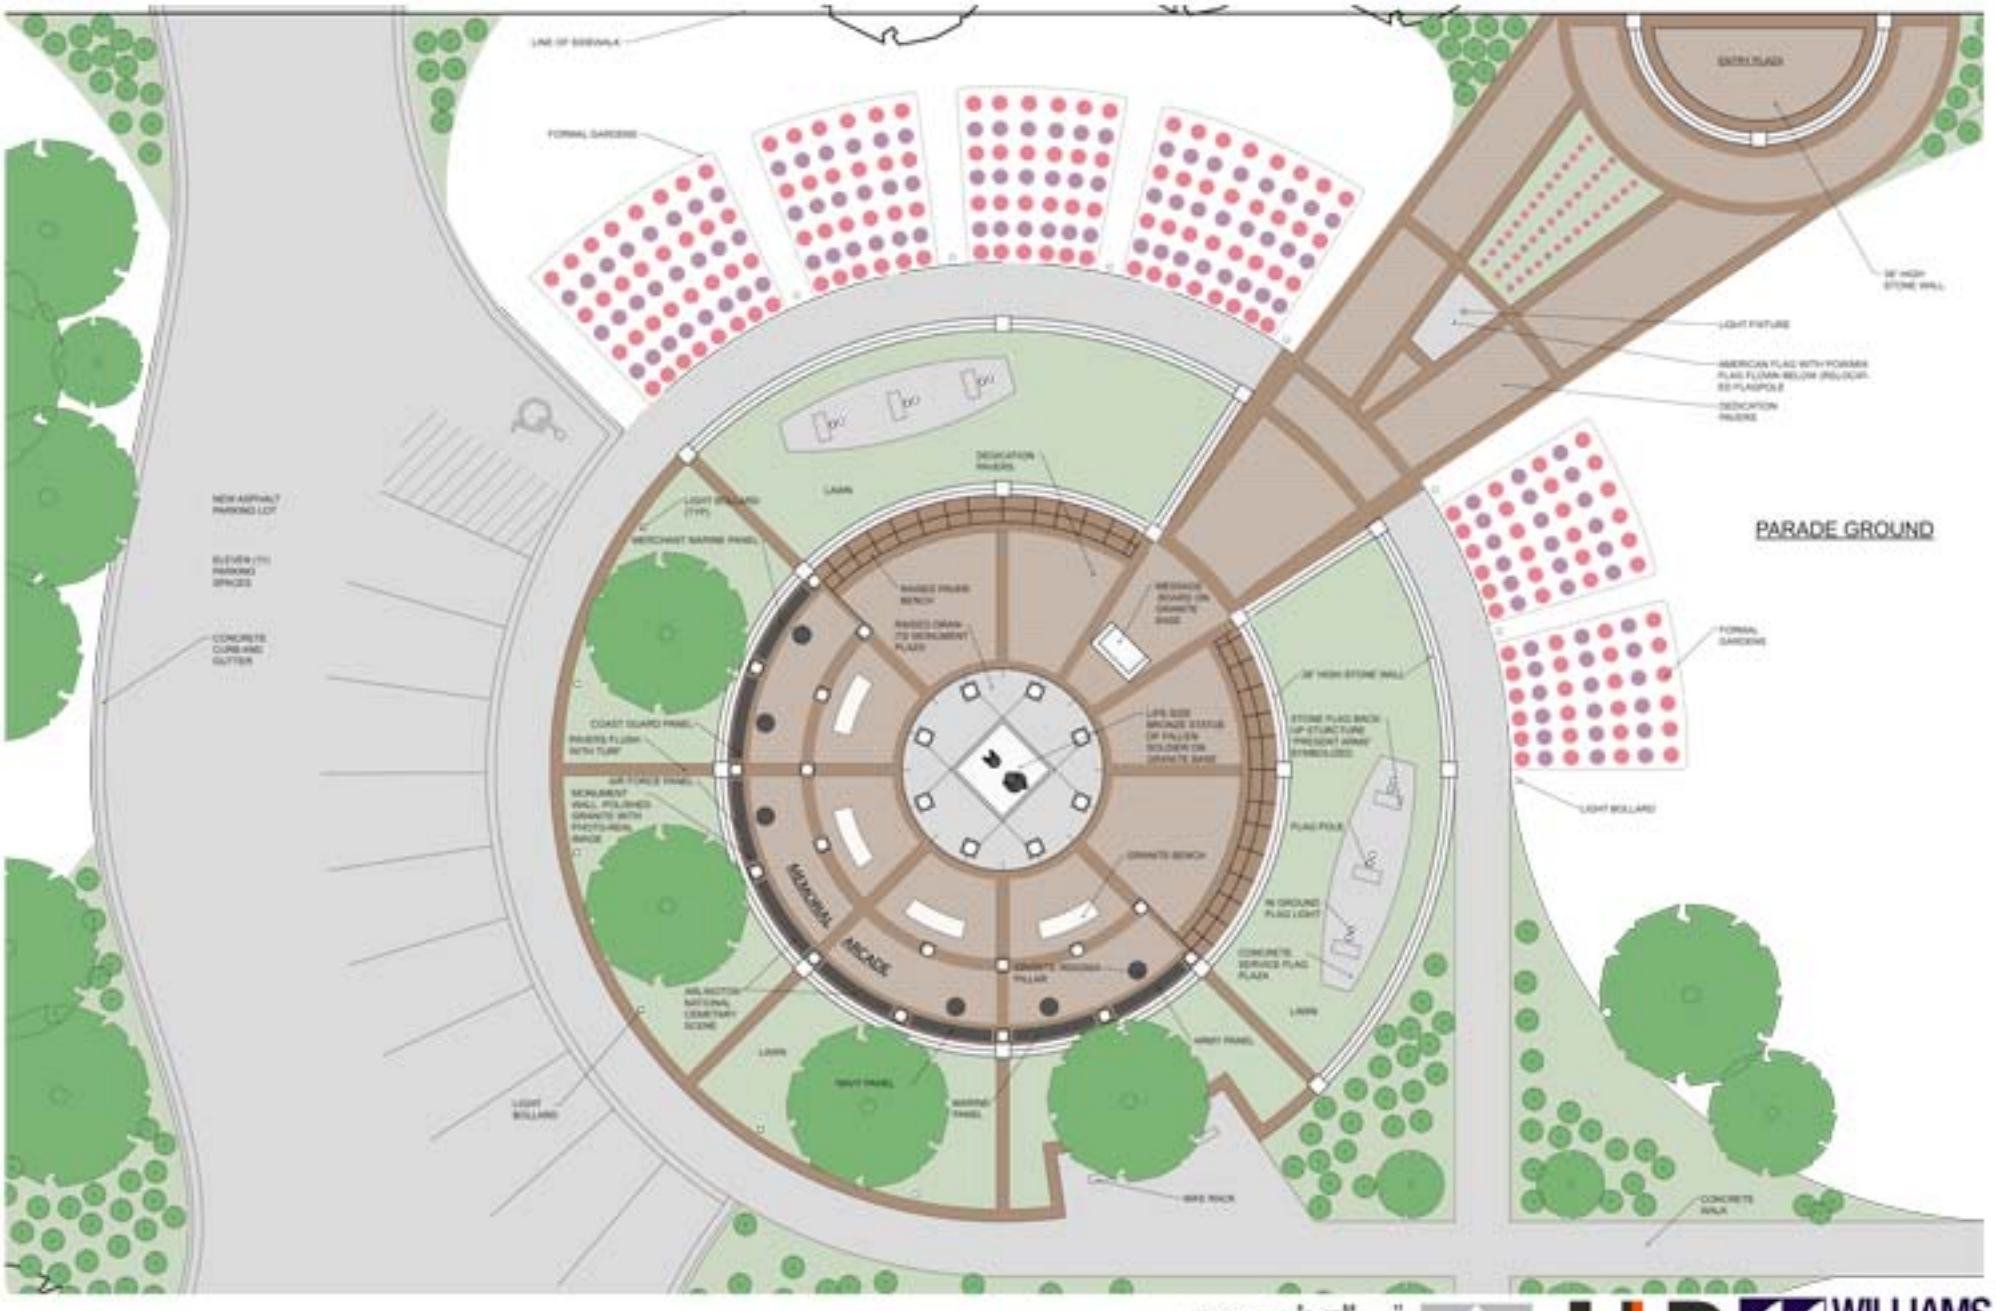

BARTLETT VETERANS PARK
BARTLETT VETERANS MEMORIAL FOUNDATION

SCALE: 3/16" = 1'-0"

2007-021
29 NOV 07

GRAPHIC NORTH

JJR

WILLIAMS ARCHITECTS
ARCHITECTS PLANNERS
450 East Gundersen Drive
Carol Stream, Illinois 60188
Phone 630-221-1212
Fax 630-221-1220
Williams-Architects.com